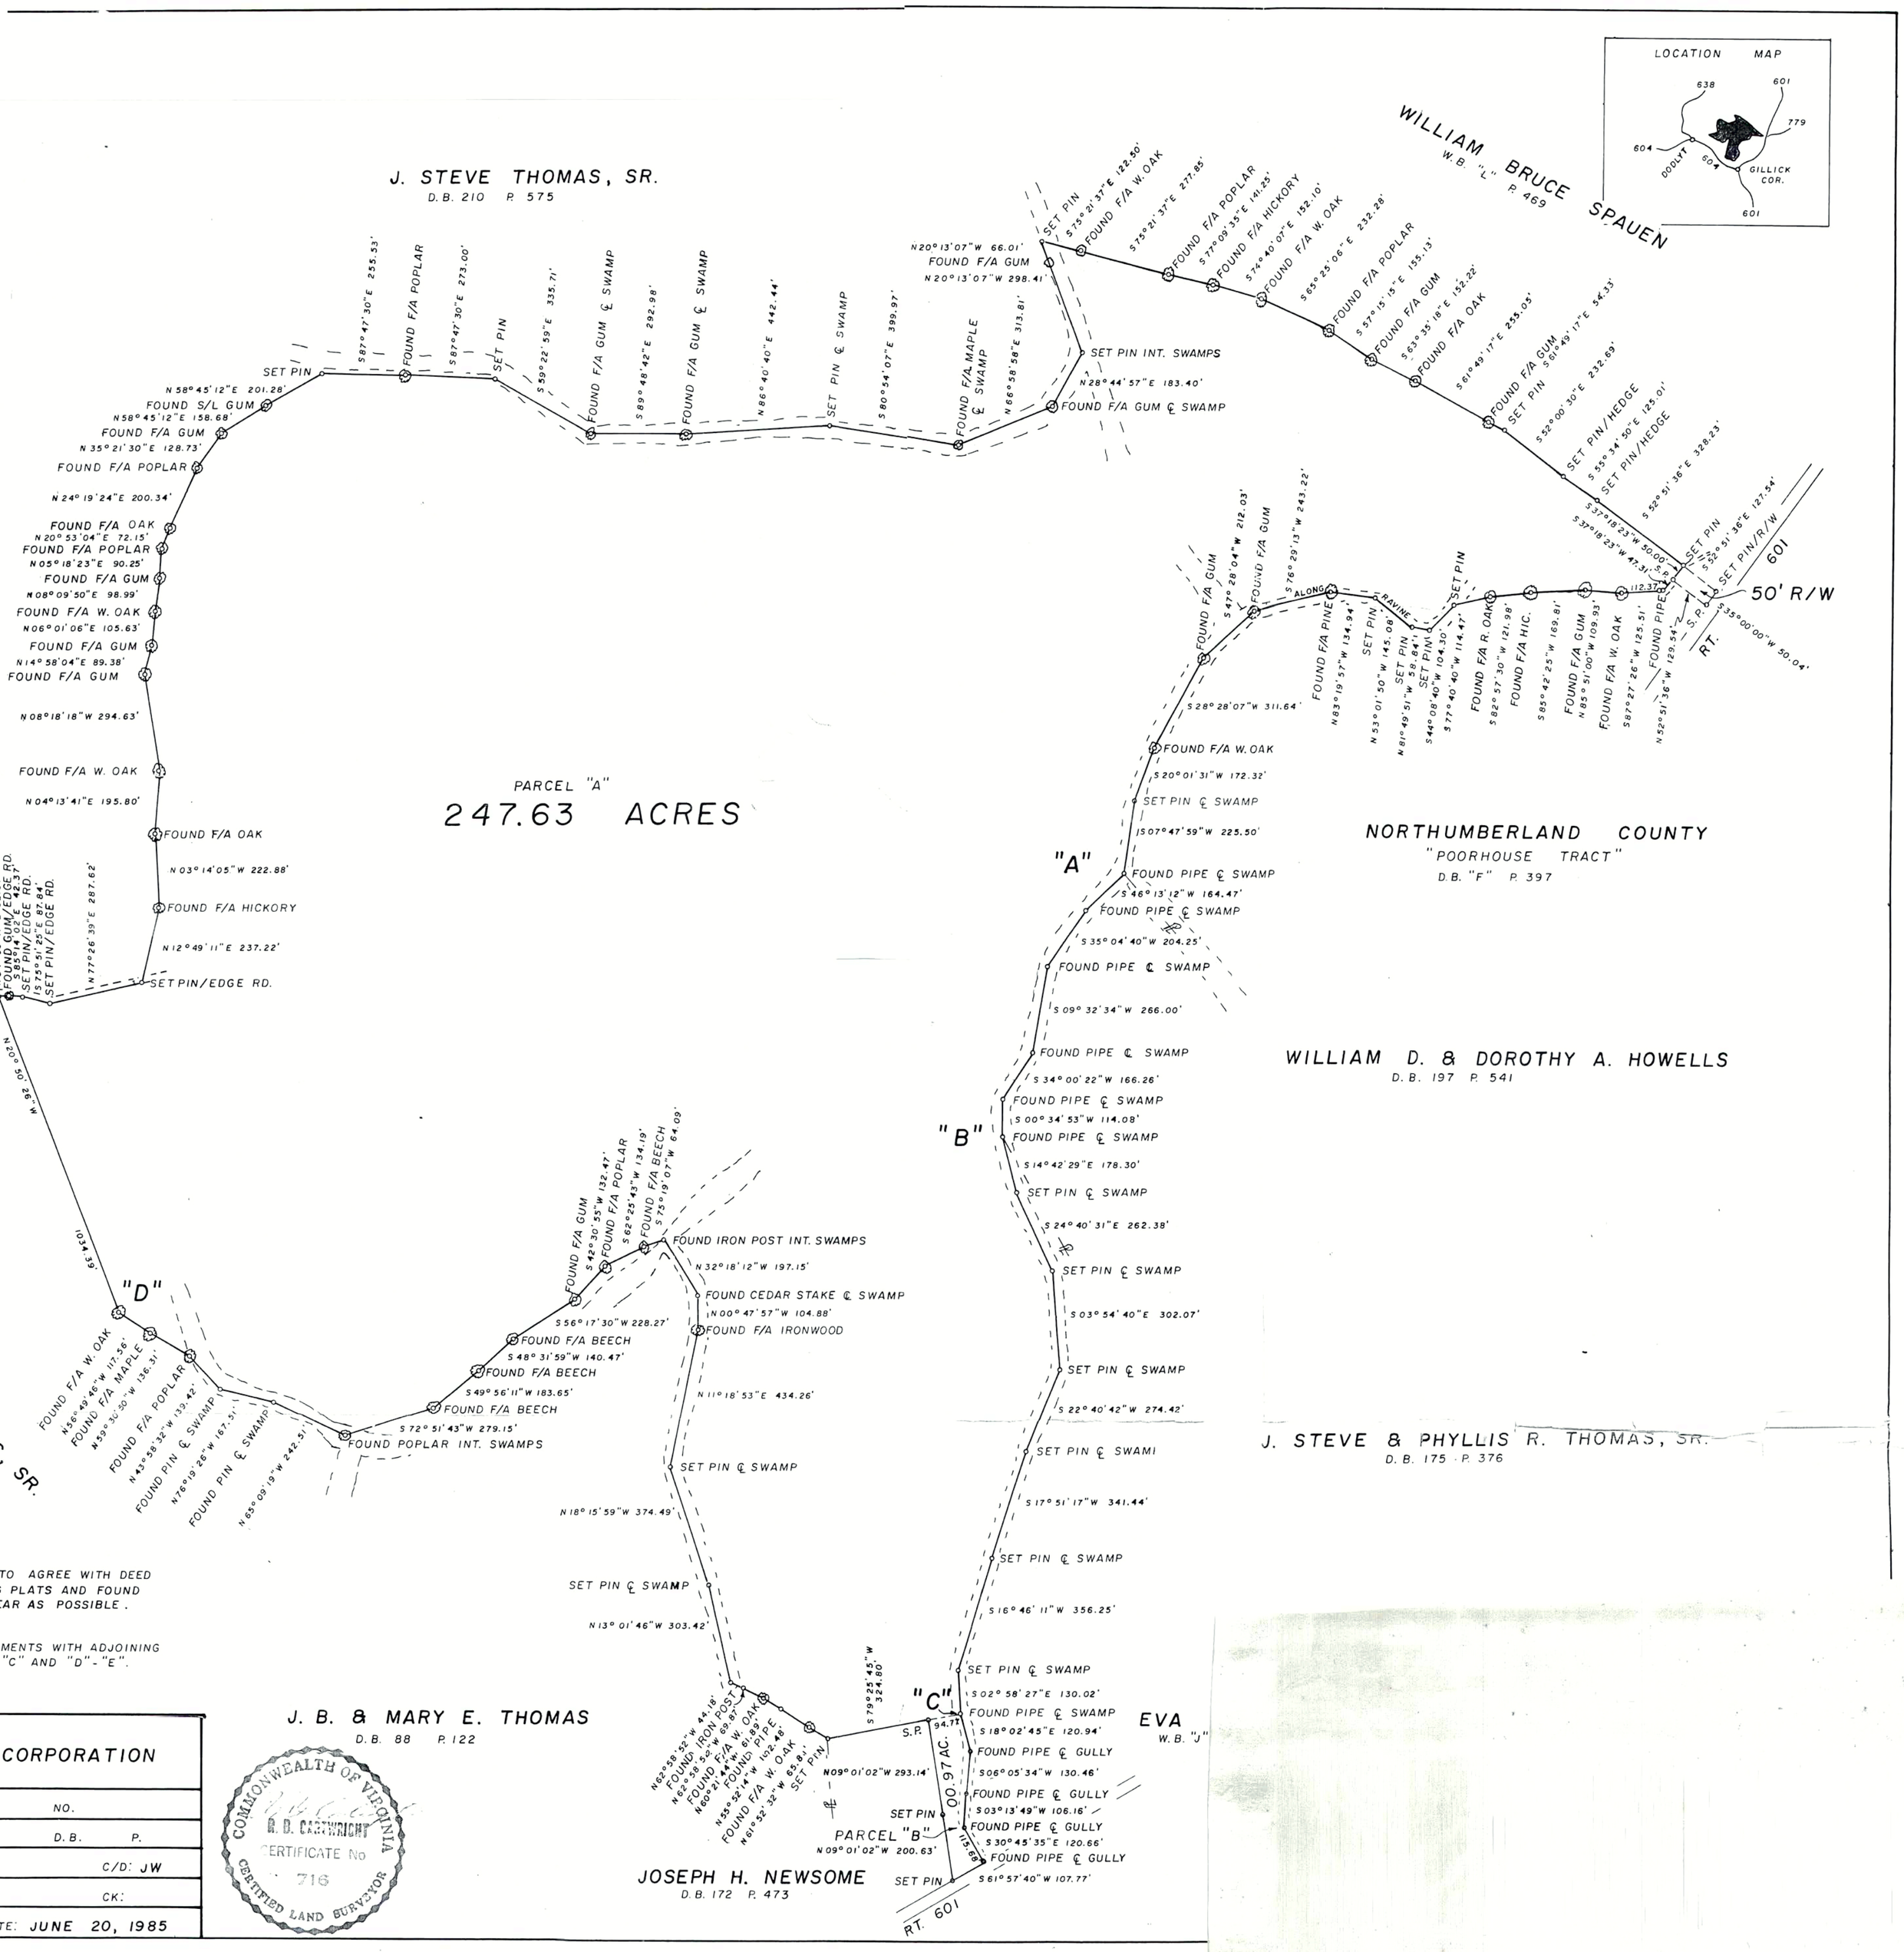
LOCATION MAP
638
601
779
604
DOOLYT
604
GILLICK COR.
601
J. STEVE THOMAS, SR.
D.B. 210 P. 575
WILLIAM BRUCE SPAUEN
W.B. "L" P. 469
PARCEL "A"
247.63 ACRES
NORTHUMBERLAND COUNTY
"POORHOUSE TRACT"
D.B. "F" P. 397
WILLIAM D. & DOROTHY A. HOWELLS
D.B. 197 P. 541
J. STEVE & PHYLLIS R. THOMAS, SR.
D.B. 175 P. 376
J. B. & MARY E. THOMAS
D.B. 88 P. 122
JOSEPH H. NEWSOME
D.B. 172 P. 473
EVA
W.B. "J"
50' R/W
601
RT.
"A"
"B"
"C"
"D"
PARCEL "B"
00.97 AC.
SET PIN INT. SWAMPS
FOUND IRON POST INT. SWAMPS
FOUND POPLAR INT. SWAMPS
SET PIN/EDGE RD.
FOUND GUM/EDGE RD.
SET PIN/EDGE RD.
SET PIN/HEDGE
FOUND F/A GUM
FOUND F/A POPLAR
FOUND F/A W. OAK
FOUND F/A HICKORY
FOUND F/A HIC.
FOUND F/A R. OAK
FOUND F/A MAPLE
FOUND F/A BEECH
FOUND F/A IRONWOOD
FOUND CEDAR STAKE ℄ SWAMP
FOUND PIPE ℄ SWAMP
FOUND PIPE ℄ GULLY
SET PIN ℄ SWAMP
SET PIN ℄ GULLY
FOUND S/L GUM
FOUND PIPE
SET PIN
FOUND PIN ℄ SWAMP
ALONG RAVINE
TO AGREE WITH DEED
PLATS AND FOUND
AR AS POSSIBLE.
MENTS WITH ADJOINING
"C" AND "D"-"E".
CORPORATION
NO.
D.B. P.
C/D: JW
CK:
TE: JUNE 20, 1985
COMMONWEALTH OF VIRGINIA
R. D. CARTWRIGHT
CERTIFICATE No
716
CERTIFIED LAND SURVEYOR