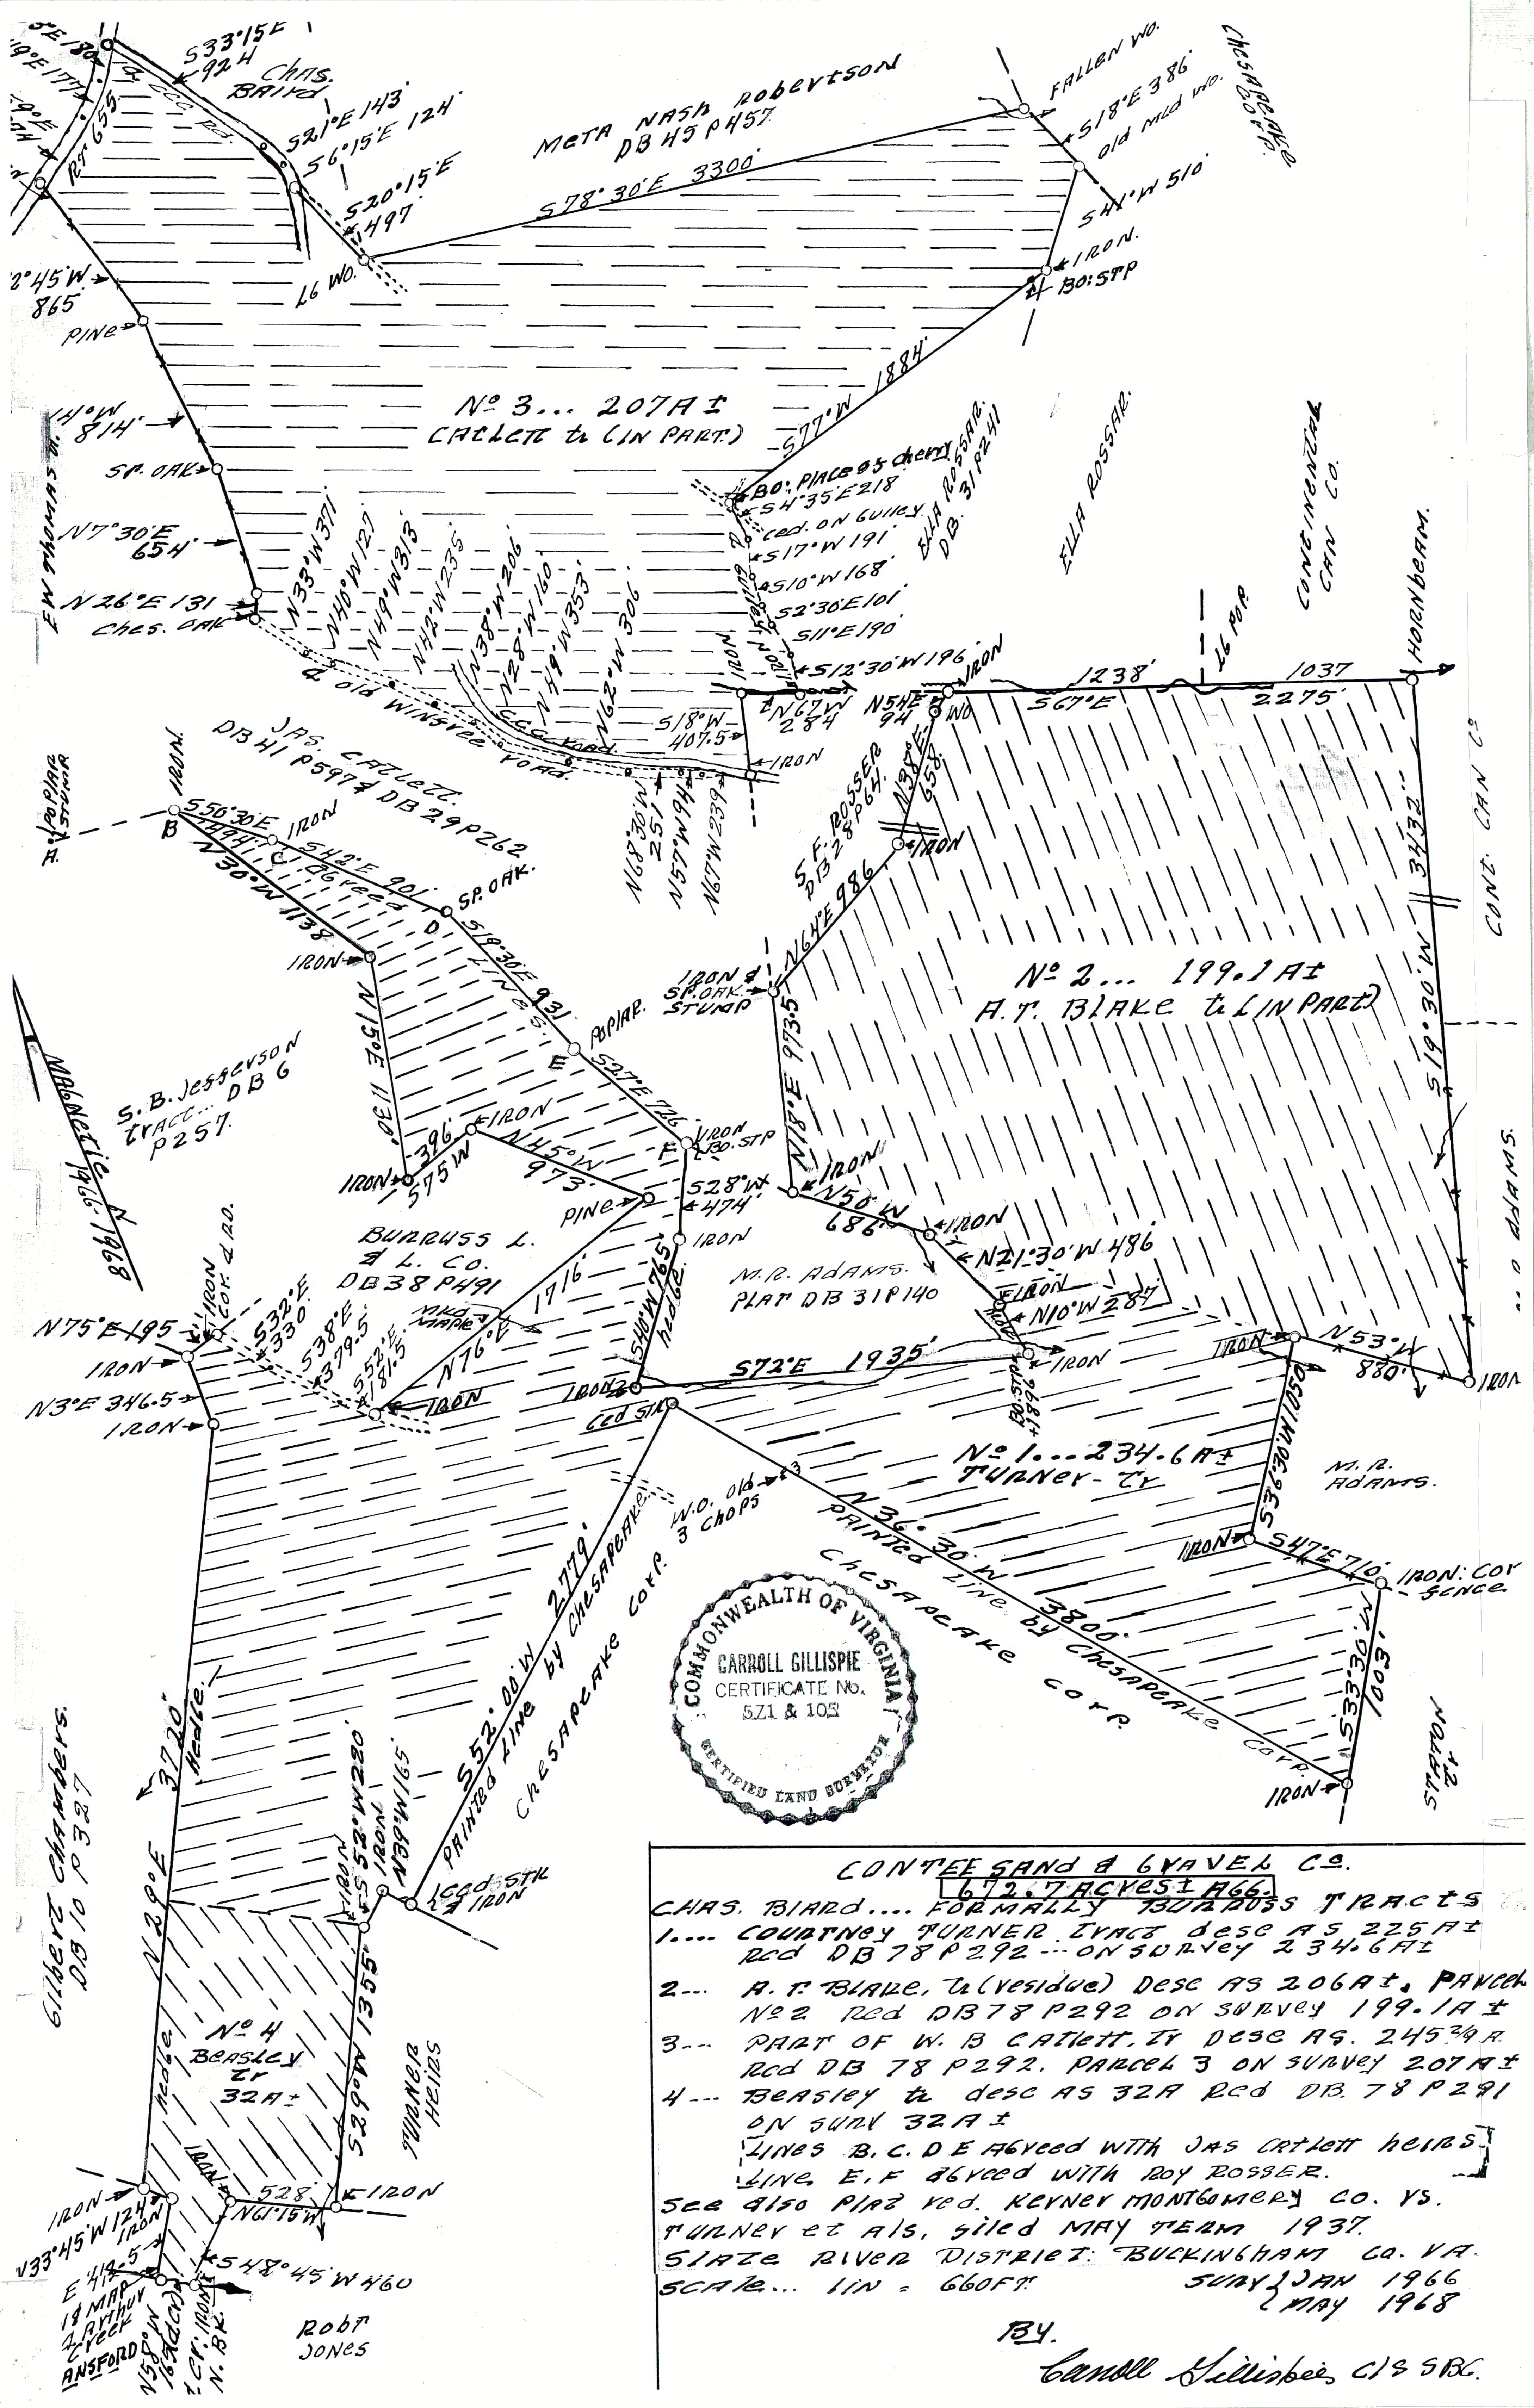


CONTEE SAND & GRAVEL CO.
672.7 ACRES± AGG.

CHAS. BIARD.... FORMALLY BURRUSS TRACTS

1.... COURTNEY TURNER TRACT DESC AS 225A± RCD DB 78 P292 -- ON SURVEY 234.6A±

2... A.T. BLAKE, Tr (residue) DESC AS 206A±. PARCEL No 2 RCD DB 78 P292 ON SURVEY 199.1A±

3... PART OF W. B. CATLETT, Tr DESC AS 245¾ A. RCD DB 78 P292. PARCEL 3 ON SURVEY 207A±

4... BEASLEY Tr DESC AS 32A RCD DB 78 P291 ON SURV 32A±

LINES B, C, D E AGREED WITH JAS CATLETT HEIRS

LINE E, F AGREED WITH ROY ROSSER.

SEE ALSO PLAT RED. KEYNER MONTGOMERY CO. VS. TURNER ET ALS, FILED MAY TERM 1937.

SLATE RIVER DISTRICT: BUCKINGHAM CO. VA.

SCALE... 1 IN = 660 FT.

SURV { JAN 1966 / MAY 1968

BY. Carroll Gillispie C/S SBC.

COMMONWEALTH OF VIRGINIA
CARROLL GILLISPIE
CERTIFICATE NO.
571 & 105
CERTIFIED LAND SURVEYOR